Copyright, all rights reserved. Reproduction in whole or in part is prohibited. This drawing as an instrument of service is the property of the architect and may not be used in any way without the written permission of this office.

NORTH

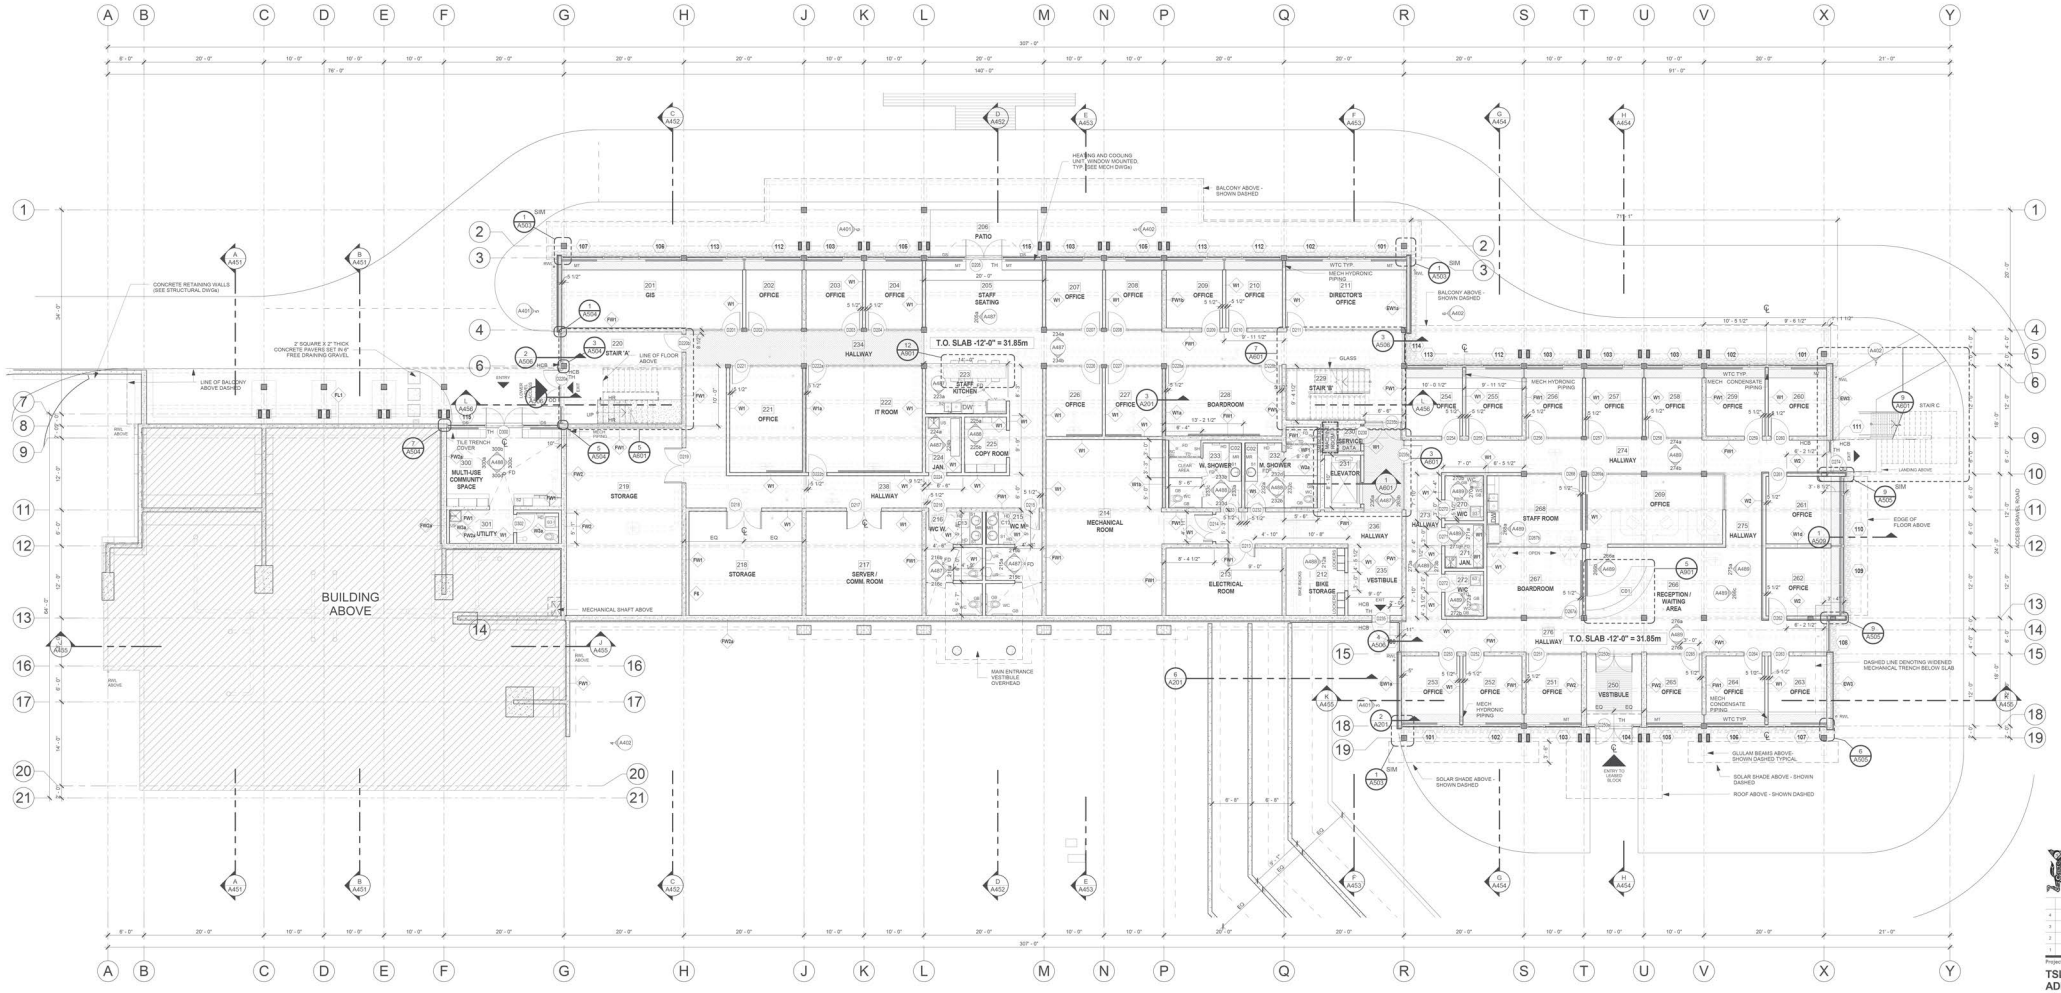

1 LOWER FLOOR PLAN
1/8" = 1'-0"

GENERAL NOTES

1. THE DRAWINGS IN THIS SET ARE TO BE READ IN CONJUNCTION WITH CONSULTANT DRAWINGS. CONTRACTOR TO REVIEW AND NOTIFY THE ARCHITECT OF ANY DISCREPANCIES. VERIFY ALL DIMENSIONS BEFORE CONSTRUCTION OR FABRICATION OF ALL COMPONENTS.

2. ALL WALLS STRUCTURAL FRAMING TO BE LOCATED ON CENTRELINE OF GRIDS UNLESS OTHERWISE DIMENSIONED.

3. UNLESS AS IN (2.) DIMENSIONS ARE TO FACE OF FRAMING OR STRUCTURAL FACE OF CONSTRUCTION.

4. PROJECT ELEVATION 0'0" = 35.5M GEODETIC ELEVATION.

5. PROVIDE SOLID BLOCKING IN WALLS FOR ALL WALL MOUNTED FIXTURES AND MILLWORK. BLOCKING TO BE 38mm MINIMUM THICKNESS AND HEIGHT TO PROVIDE ADEQUATE SUPPORT.

ABBREVIATIONS

AD AREA DRAIN
AP ACCESS PANEL
CB CATCH BASIN
FD FLOOR DRAIN
FS FIRE SHUTTER
GB GRAB BAR
GG GLASS GUARD
HD HAND DRYER / BUTTON
HR HANDRAIL
M MENS
MD MECHANICAL DEVICE
MH MANHOLE, MECHANICAL
MR MIRROR
MT MECHANICAL TRENCH
ND NAPKIN DISPENSER
OD MOTOR OPERATOR DOOR
RD ROOF DRAIN
RH ROOF HATCH
RL RAIN WATER LEADER
SI SINK VANITY
SD SINK DOUBLE STAINLESS
SC SHOWER CURTAIN
SD SOAP DISPENSER
SR SOAP DISPENSER
SM SIMILAR
SW SHEAR WALL
TD TRENCH DRAIN
TH THRESHOLD
TS TOP OF SLAB
TP TOILET PAPER
TYP TYPICAL
UR URINAL
US UTILITY SINK
W WOMENS
WA WALK OFF MAT
WD WATER TRENCH COVER
WC WATER CLOSET
WP WASHROOM PARTITION

SYMBOLS LEGEND

11 — WINDOW TYPE TAG SEE WINDOW SCHEDULE
101 / ROOM NAME — ROOM NUMBER / NAME TAG
W01 — WALLS (W or FW) / CEILINGS (C) ROOFS (R) / FLOORS (FL)
SIM / A101 — DETAIL REFERENCE
1 / A101 — DETAIL CALLOUT
A101 — SHEET NUMBER
D101 — DOOR TAG - SEE DOOR SCHEDULE
0 — GRIDLINE CALLOUT
Name / Elevation — ELEVATION - SEE NOTE PER GEODETIC
L / SIM / A101 — DETAIL REFERENCE, SECTION CALLOUT, SHEET NUMBER
CO2 — CASEWORK TAG - SEE CASEWORK SCHEDULE

TSLEIL-WAUTUTH
PEOPLE OF THE INLET

4	2015/06/30	ISSUED FOR 90% SUBMISSION
3	2014/05/14	ISSUED FOR 60% SUBMISSION
2	2014/02/05	ISSUED FOR 60% SUBMISSION
1	2014/12/19	ISSUED FOR 30% SUBMISSION

Project
TSLEIL-WAUTUTH ADMINISTRATION AND HEALTH CENTRE
District of North Vancouver, British Columbia

LUBOR TRUBKA ASSOCIATES ARCHITECTS
#1200-1500 West Georgia Street
Vancouver B.C. V6G 2Z6
TEL: 604-687-3722
FAX: 604-687-3723

Drawing
LOWER FLOOR PLAN

Project No. 1105	Drawing No. A202
Date 2014-06-31	
Scale As indicated	
Drawn RZ / SB / DK	

2015-08-26 11:19:02 AM